

DISCLAIMER OF WARRANTIES: PLANS FURNISHED BY FRONT STREET MILLWORK & LUMBER, INC. ARE PREPARED BY DRAFTSPERSONS WHO ARE NOT QUALIFIED AS LICENSED ARCHITECTS OR PROFESSIONAL ENGINEERS. FRONT STREET MILLWORK & LUMBER, INC. EXPRESSLY DISCLAIMS ANY LIABILITY WHATSOEVER FOR ERRORS OF ANY KIND WHICH MAY BE FOUND ON THE PLANS. USE OF SUCH PLANS SHALL BE AT THE SOLE RISK OF THE USER. ANY PLANS FURNISHED BY FRONT STREET MILLWORK & LUMBER, INC. ARE FURNISHED WITHOUT ANY WARRANTY BY SAID LUMBER COMPANY THAT THEY ARE SUITABLE FOR ANY GENERAL OR PARTICULAR PURPOSE. RELIANCE BY ANY USER OF THE PLANS AND ALL RESPONSIBILITIES FOR THE USAGE AND/OR CALCULATION OF CORRECT STRUCTURAL MATERIALS, SPANS, LOADS, & BEARING POINTS ON APPLICATION OF THE ART OR SCIENCE OF CONSTRUCTION BASED ON THE PRINCIPLES OF MATHEMATICS, AESTHETICS OR THE RESPONSIBILITY OF THE BUILDER, THE OWNER OR THE USER OF THE PLANS.



FRONT ELEVATION



REAR ELEVATION

SCALE:

1/8" = 1'-0"

DRAWN BY:

MARCIE FRANKLUND

DATE:

SEPTEMBER 14, 2020

REVISED:

THURSDAY, OCTOBER 1, 2020

DRAWN FOR & PLAN OWNER:

D & B HOMES

PLAN NAME:

DBH-YUKON PATIO TWIN



FRONT STREET MILLWORK & LUMBER, INC.
3320 E CENTURY AVE - BISMARCK, ND 58503
PHONE: 701-255-1636 FAX: 701-222-0500
MARCIE@FRONTSTREETMILLWORK.COM



LEFT ELEVATION



RIGHT ELEVATION

DISCLAIMER OF WARRANTIES: PLANS FURNISHED BY FRONT STREET MILLWORK & LUMBER, INC. ARE PREPARED BY DRAFTSPERSONS WHO ARE NOT QUALIFIED AS LICENSED ARCHITECTS OR PROFESSIONAL ENGINEERS. FRONT STREET MILLWORK & LUMBER, INC. EXPRESSLY DISCLAIMS ANY LIABILITY WHATSOEVER FOR ERRORS OF ANY KIND WHICH MAY BE FOUND ON THE PLANS. USE OF SUCH PLANS SHALL BE AT THE SOLE RISK OF THE USER. ANY PLANS FURNISHED BY FRONT STREET MILLWORK & LUMBER, INC. ARE FURNISHED WITHOUT ANY WARRANTY BY SAID LUMBER COMPANY THAT THEY ARE SUITABLE FOR ANY GENERAL OR PARTICULAR PURPOSE. RELIANCE BY ANY USER OF THE PLANS AND ALL RESPONSIBILITIES FOR THE USAGE AND/OR CALCULATION OF CORRECT STRUCTURAL MATERIALS, SPANS, LOADS, & BEARING POINTS ON APPLICATION OF THE ART OR SCIENCE OF CONSTRUCTION BASED ON THE PRINCIPALS OF MATHEMATICS, AESTHETICS ON THE RESPONSIBILITY OF THE BUILDER, THE OWNER, OR THE USER OF THE PLANS.

SCALE:

1/8" = 1'-0"

DRAWN BY:

MARCIE FRANKLUND

DATE:

SEPTEMBER 14, 2020

REVISED:

THURSDAY, OCTOBER 1, 2020

DRAWN FOR & PLAN OWNER:

D & B HOMES

PLAN NAME:

DBH-YUKON PATIO TWIN

FRONT STREET MILLWORK & LUMBER, INC.


3320 E CENTURY AVE - BISMARCK, ND 58503

PHONE: 701-255-1636 FAX: 701-222-0500

MARCIE@FRONTSTREETMILLWORK.COM



DISCLAIMER OF WARRANTIES: PLANS FURNISHED BY FRONT STREET MILLWORK & LUMBER, INC. ARE PREPARED BY DRAFTSPERSONS WHO ARE NOT QUALIFIED AS LICENSED ARCHITECTS OR PROFESSIONAL ENGINEERS. FRONT STREET MILLWORK & LUMBER, INC. EXPRESSLY DISCLAIMS ANY LIABILITY WHATSOEVER FOR ERRORS OF ANY KIND WHICH MAY BE FOUND ON THE PLANS. USE OF SUCH PLANS SHALL BE AT THE SOLE RISK OF THE USER. ANY PLANS FURNISHED BY FRONT STREET MILLWORK & LUMBER, INC. ARE FURNISHED WITHOUT ANY WARRANTY BY SAID LUMBER COMPANY THAT THEY ARE SUITABLE FOR ANY GENERAL OR PARTICULAR PURPOSE. RELIANCE BY ANY USER OF THE PLANS AND ALL RESPONSIBILITIES FOR THE USAGE AND/OR CALCULATION OF CORRECT STRUCTURAL MATERIALS, SPANS, LOADS, & BEARING POINTS ON APPLICATION OF THE ART ON SCIENCE OF CONSTRUCTION BASED ON THE PRINCIPALS OF MATHEMATICS, AESTHETICS OR THE DESIGN OF THE BUILDER, THE OWNER OR THE USER OF THE PLANS.

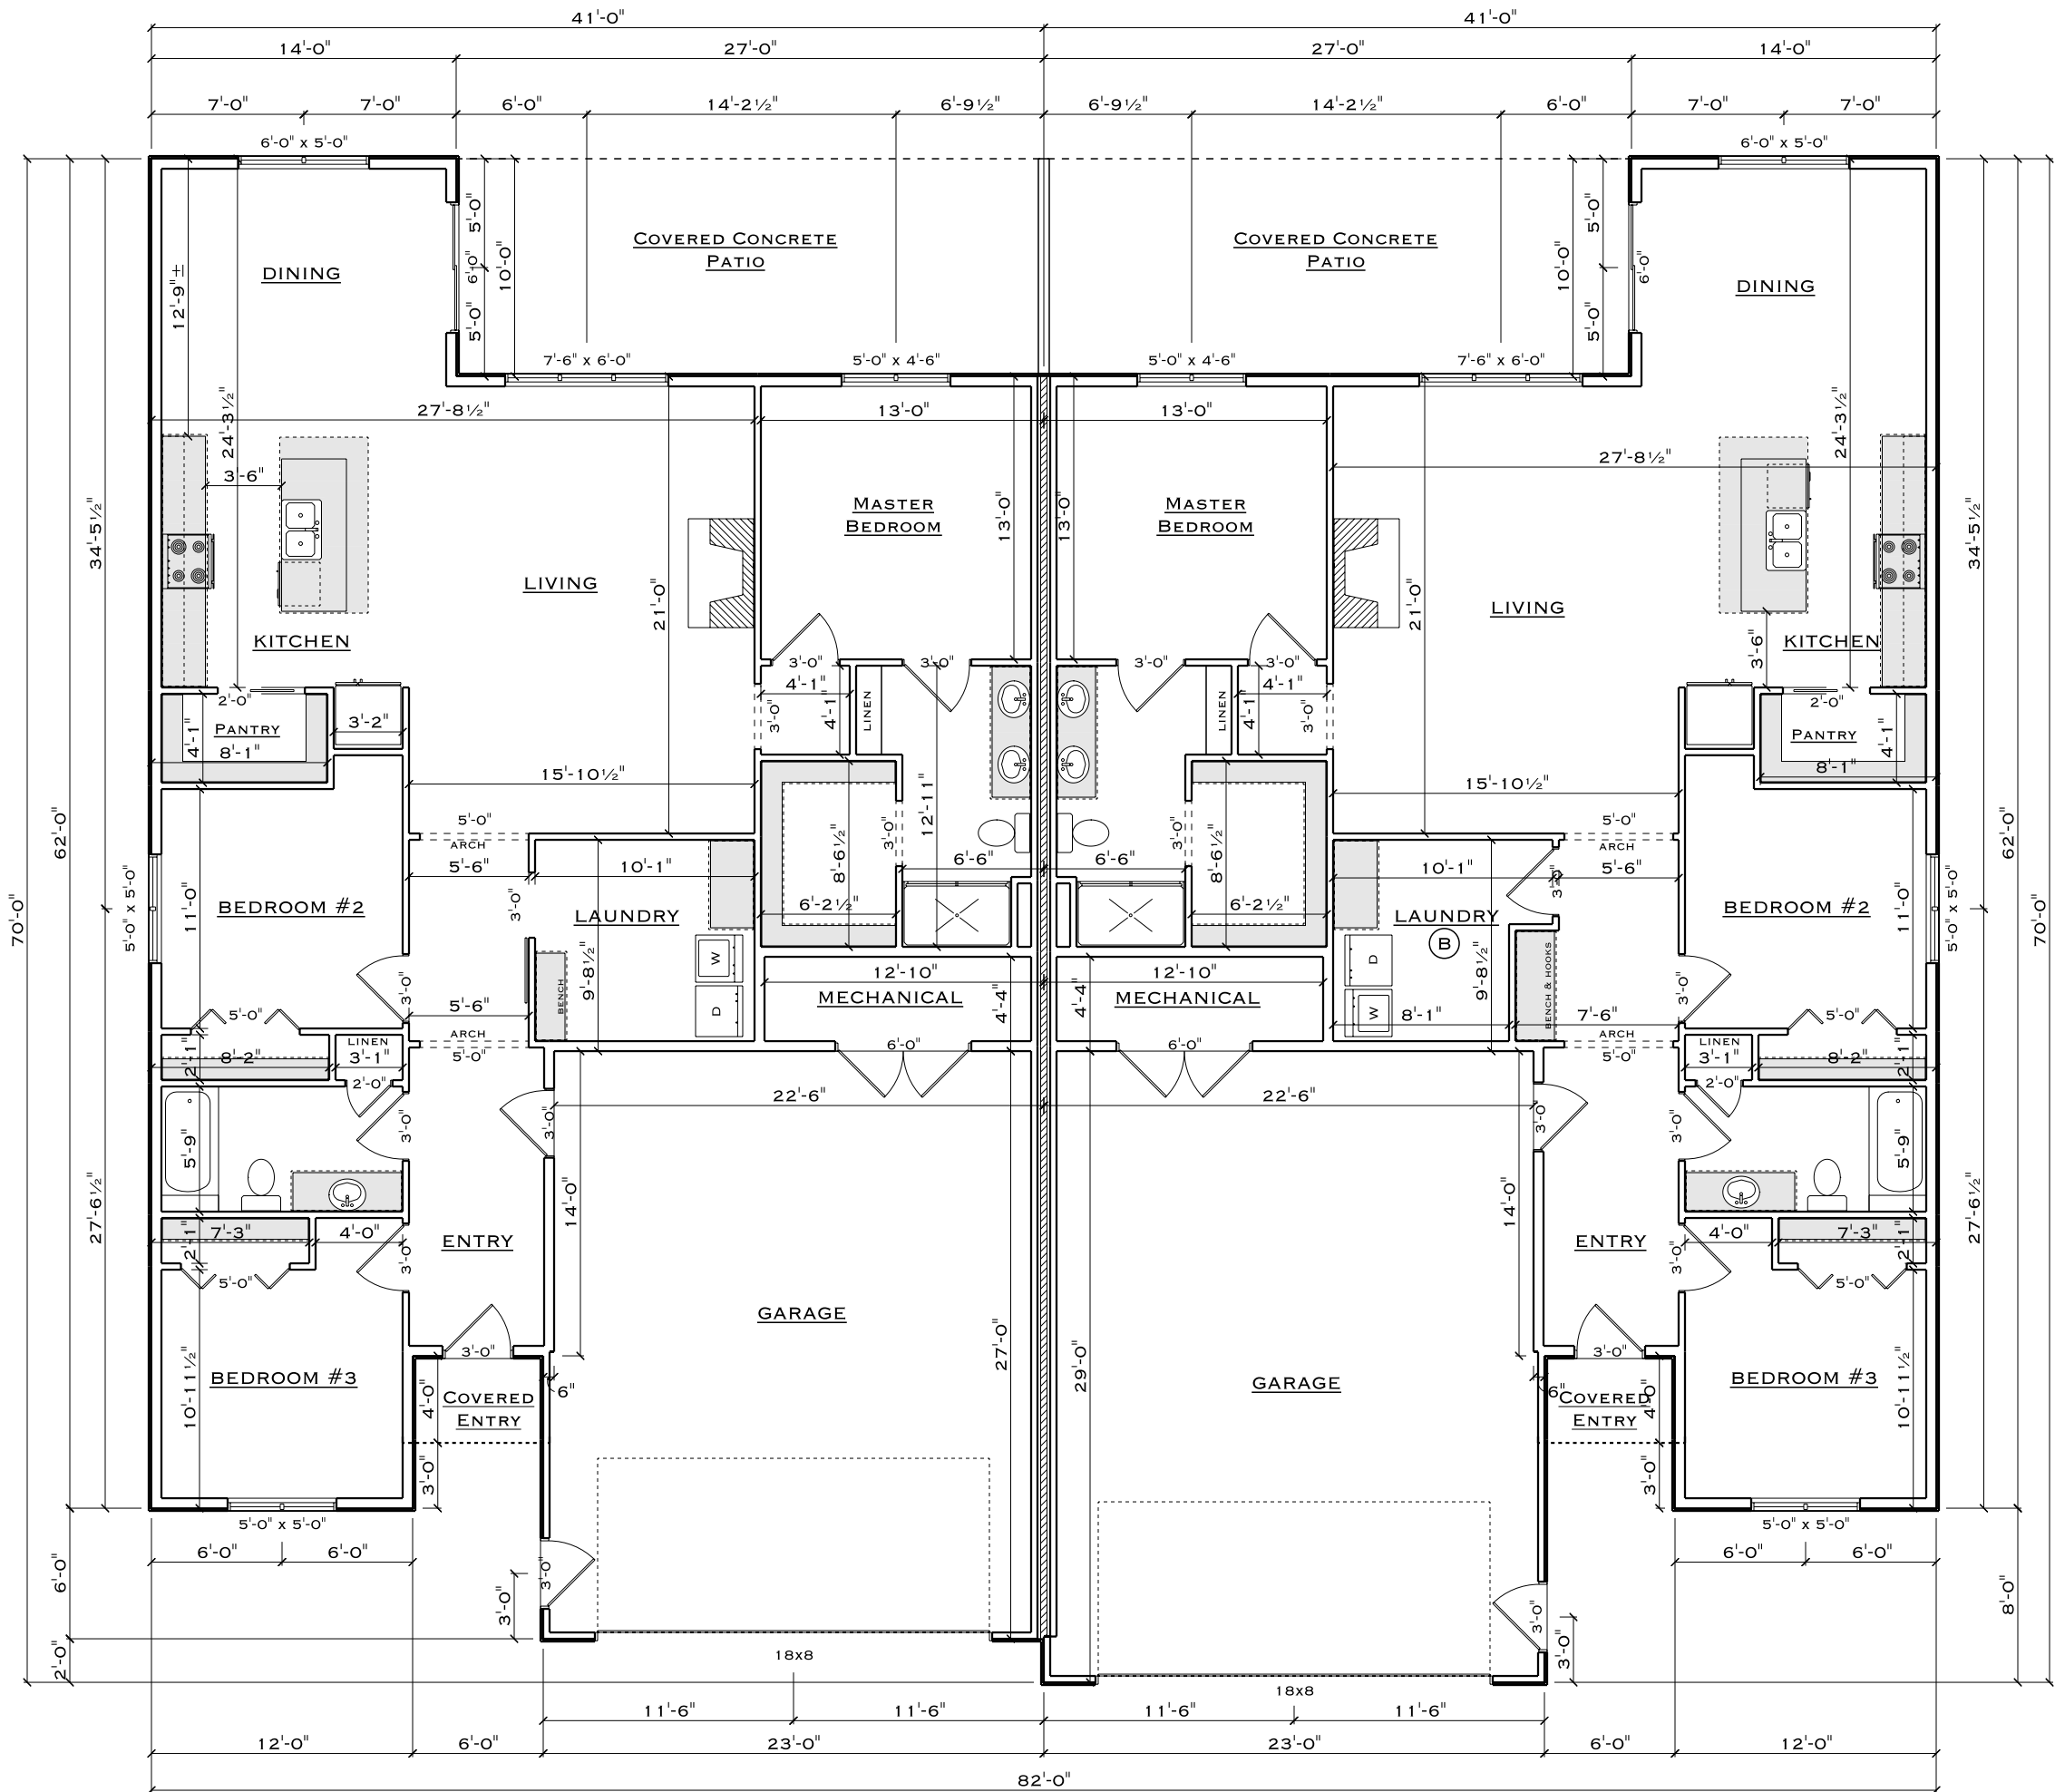

NOTES:
9' MAIN LEVEL WALL HEIGHT
SLAB ON GRADE

NAME	AREA
MAIN FLOOR	1754.0 SQ. FT.
GARAGE	610.1 SQ. FT.
COVERED ENTRY	24.0 SQ. FT.
COVERED DECK	266.3 SQ. FT.
GARAGE - RIGHT	664.2 SQ. FT.



FRONT STREET MILLWORK & LUMBER, INC.
3320 E CENTURY AVE - BISMARCK, ND 58503
PHONE: 701-255-1636 FAX: 701-222-0500
MARCIE@FRONTSTREETMILLWORK.COM

DRAWN FOR & PLAN OWNER:

D & B HOMES

PLAN NAME:

DBH-YUKON PATIO TWIN

DRAWN BY:

MARCIE FRANKLUND

DATE: SEPTEMBER 14, 2020


REVISED:

THURSDAY, OCTOBER 1, 2020

SCALE:

1/8" = 1'-0"

DISCLAIMER OF WARRANTIES: PLANS FURNISHED BY FRONT STREET MILLWORK & LUMBER, INC. ARE PREPARED BY DRAFTSPERSONS WHO ARE NOT QUALIFIED AS LICENSED ARCHITECTS OR PROFESSIONAL ENGINEERS. FRONT STREET MILLWORK & LUMBER, INC. EXPRESSLY DISCLAIMS ANY LIABILITY WHATSOEVER FOR ERRORS OF ANY KIND WHICH MAY BE FOUND ON THE PLANS. USE OF SUCH PLANS SHALL BE AT THE SOLE RISK OF THE USER. ANY PLANS FURNISHED BY FRONT STREET MILLWORK & LUMBER, INC. ARE FURNISHED WITHOUT ANY WARRANTY BY SAID LUMBER COMPANY THAT THEY ARE SUITABLE FOR ANY GENERAL OR PARTICULAR PURPOSE. RELIANCE BY ANY USER OF THE PLANS AND ALL RESPONSIBILITIES FOR THE USAGE AND/OR CALCULATION OF CORRECT STRUCTURAL MATERIALS, SPANS, LOADS, & BEARING POINTS ON APPLICATION OF THE ART ON SCIENCE OF CONSTRUCTION BASED ON THE PRINCIPLES OF MATHEMATICS, AESTHETICS OR THE RESPONSIBILITY OF THE BUILDER, THE OWNER OR THE USER OF THE PLANS.

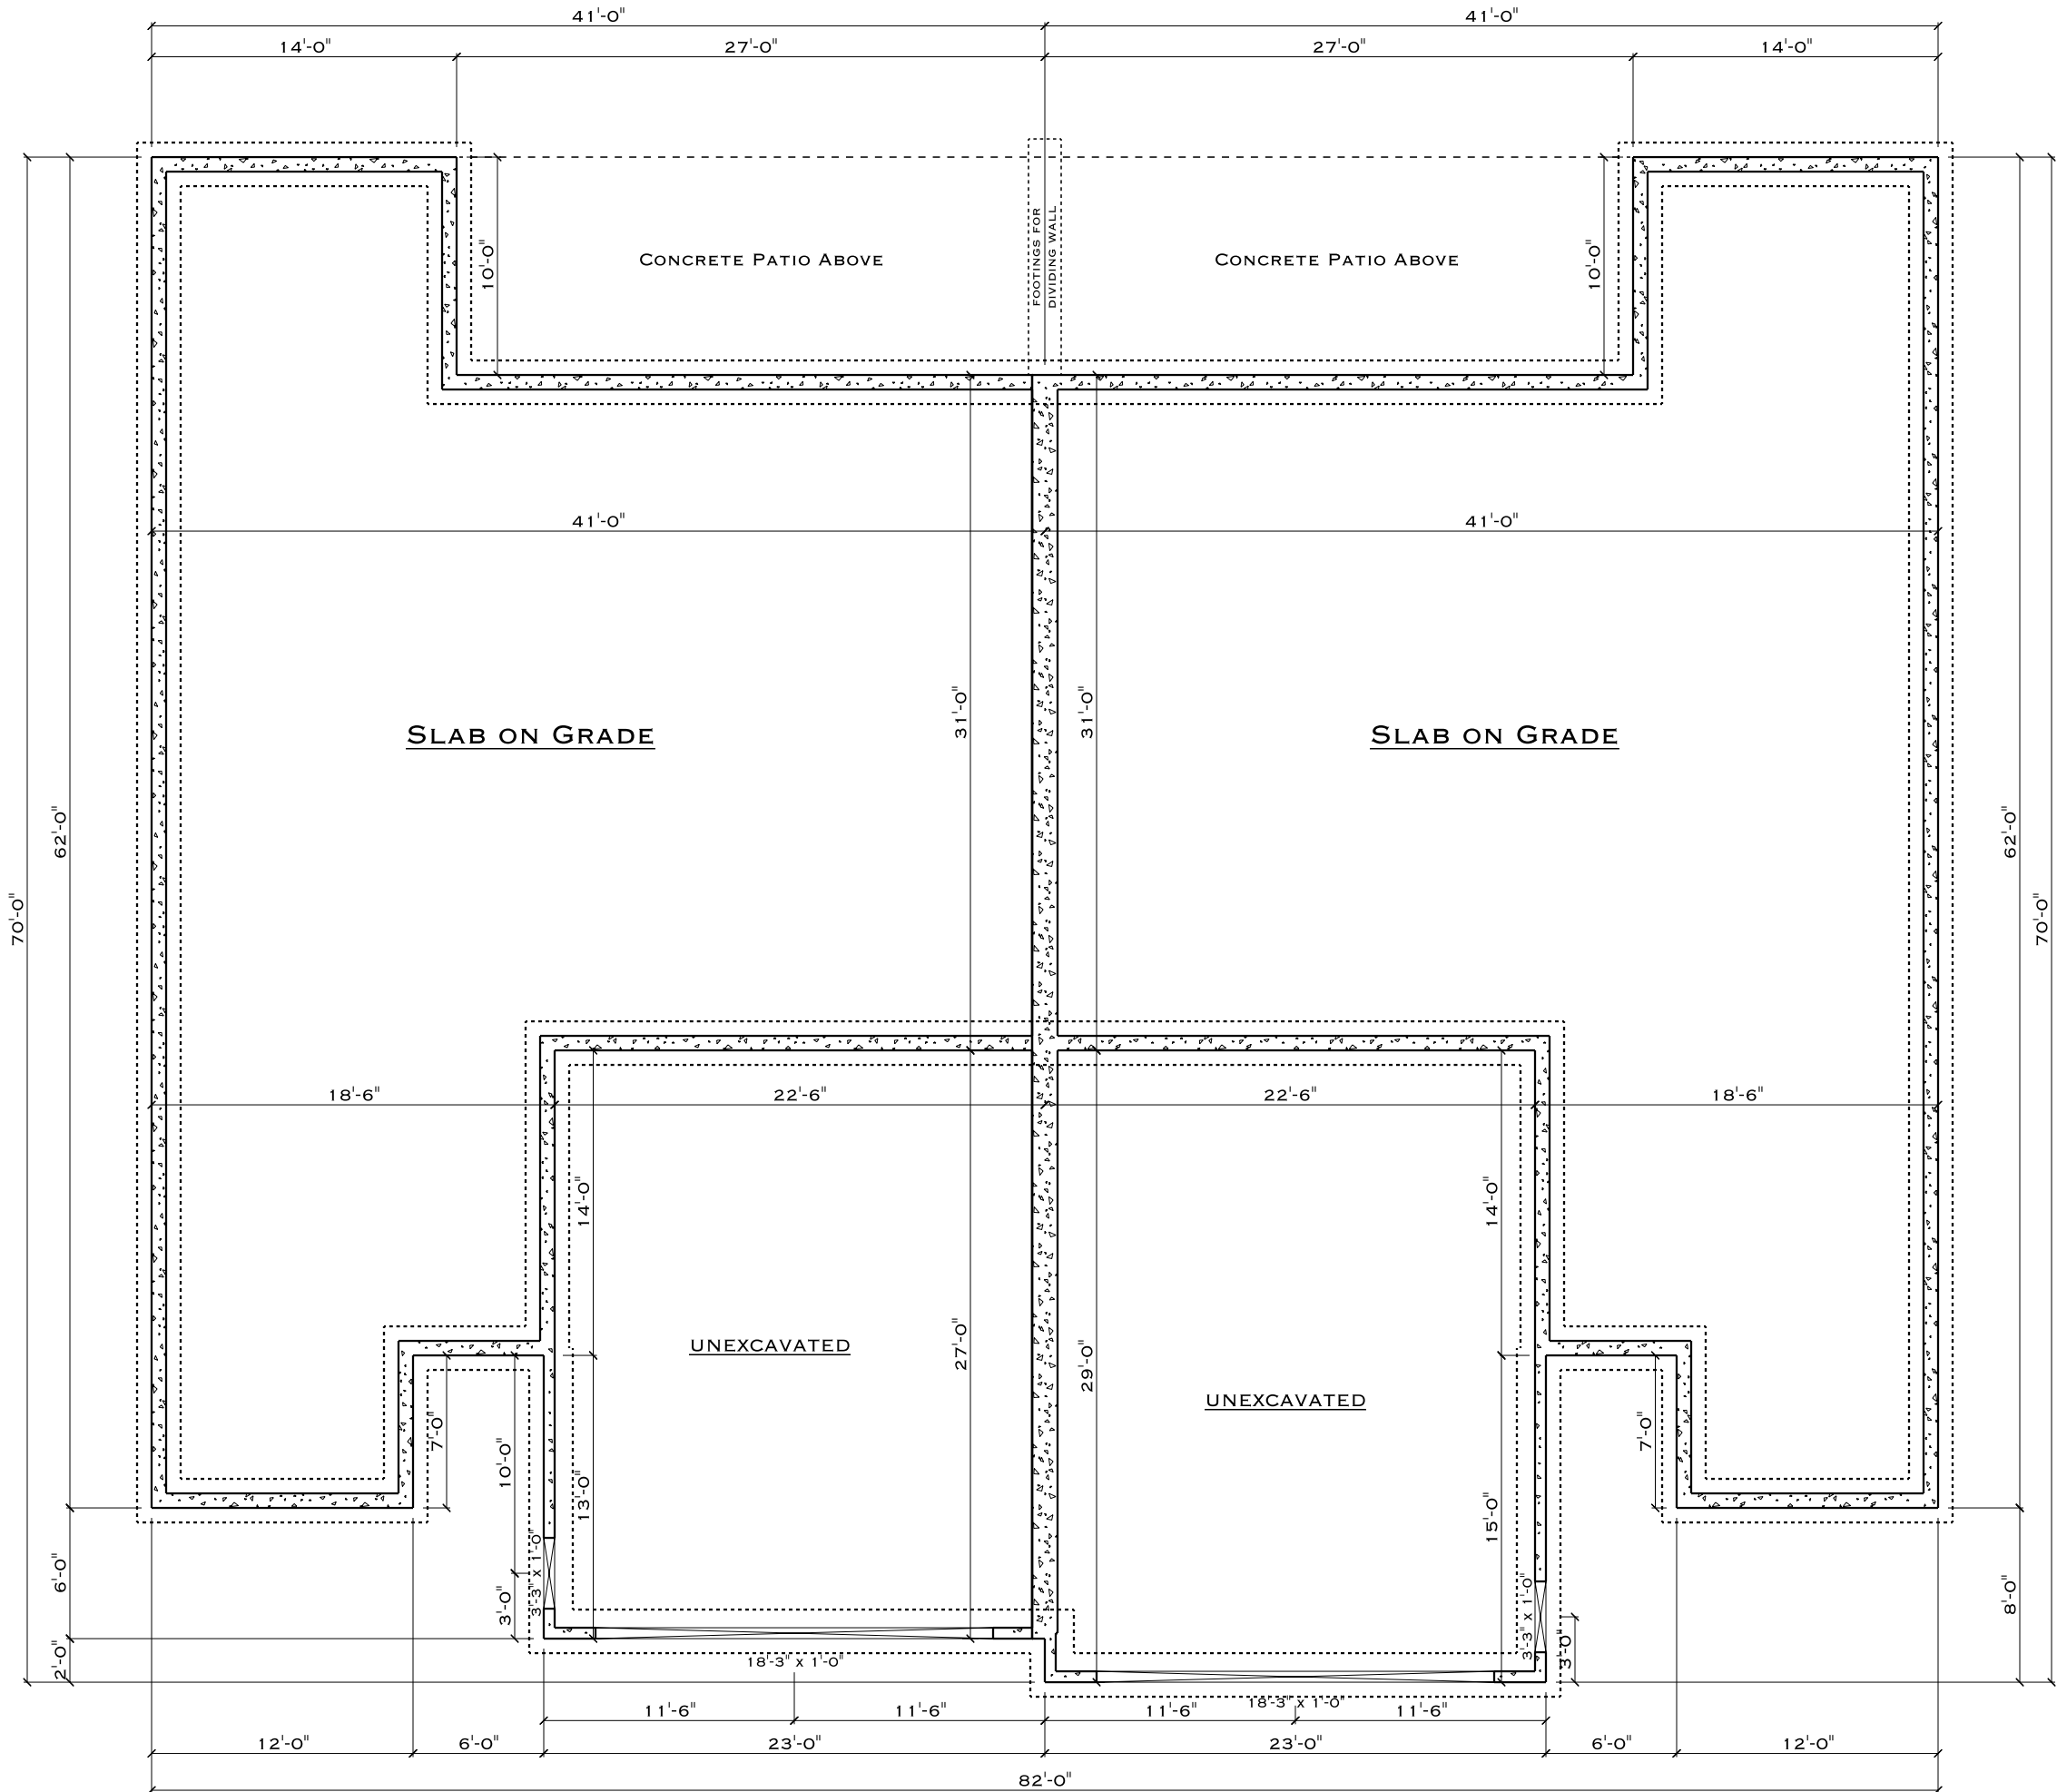

SCALE:

1/8" = 1'-0"

DRAWN BY:

MARCIE FRANKLUND

DATE: SEPTEMBER 14, 2020

REVISED:

THURSDAY, OCTOBER 1, 2020

DRAWN FOR & PLAN OWNER:

D & B HOMES

PLAN NAME:

DBH-YUKON PATIO TWIN



FRONT STREET MILLWORK & LUMBER, INC.
3320 E CENTURY AVE - BISMARCK, ND 58503
PHONE: 701-255-1636 FAX: 701-222-0500
MARCIE@FRONTSTREETMILLWORK.COM